ELEWACJE 1/FACADE 1

TYPICAL BUILDING

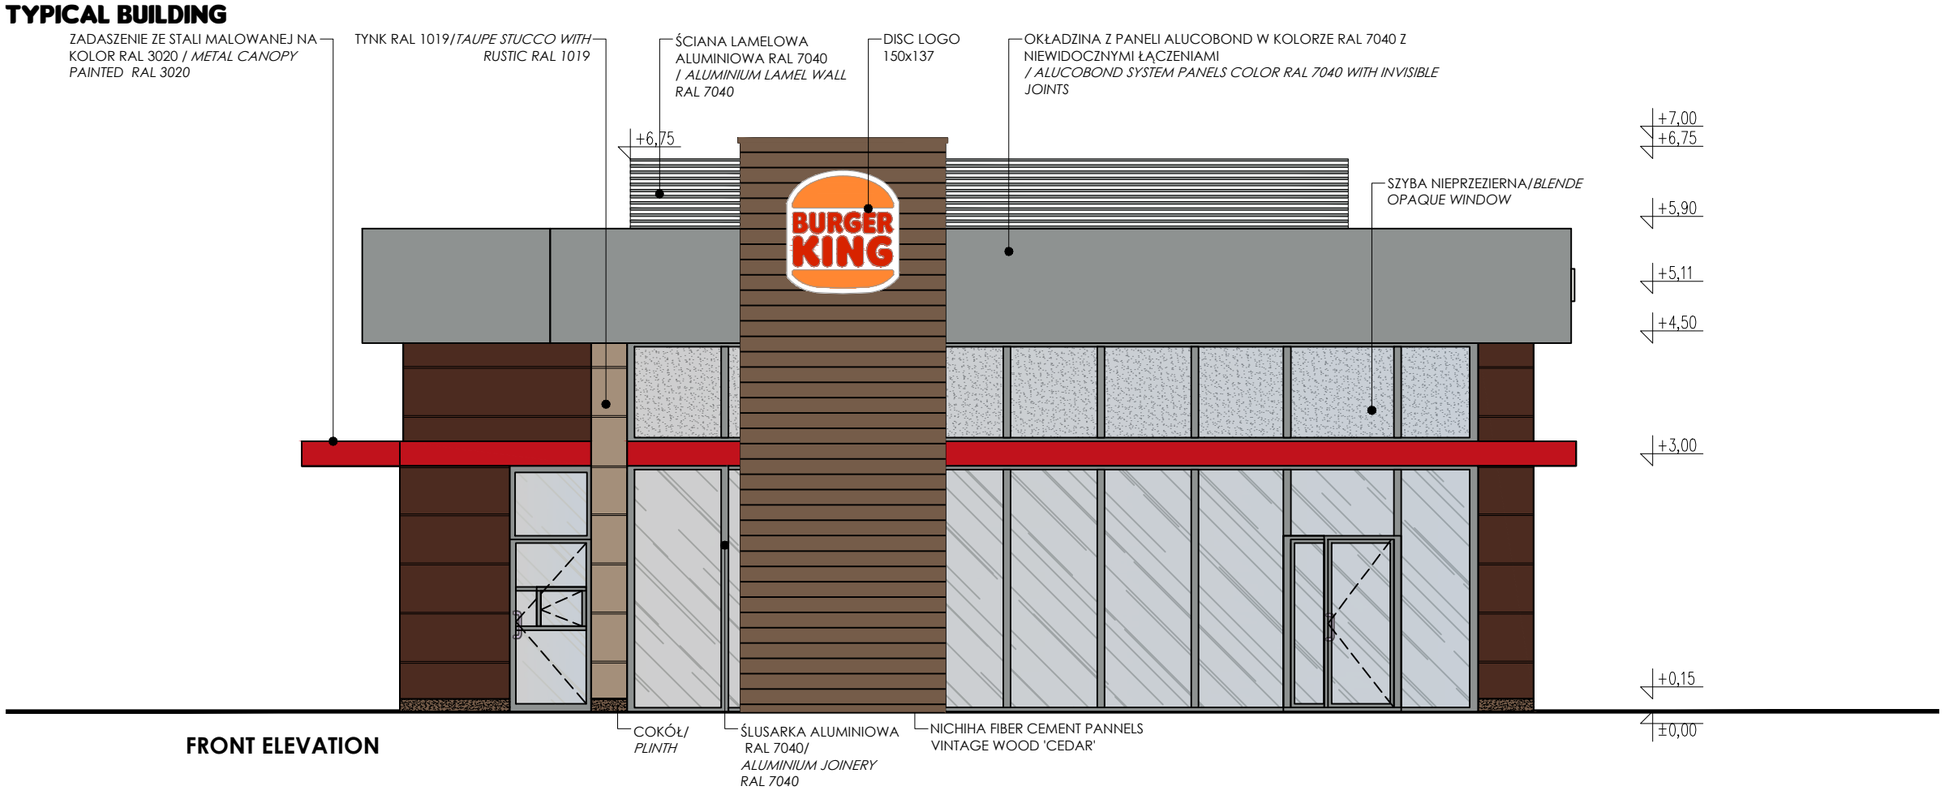

FRONT ELEVATION

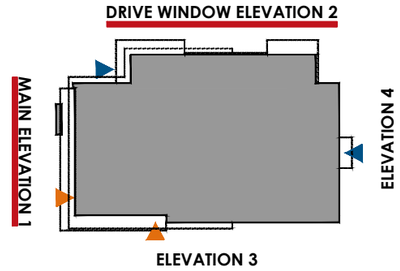

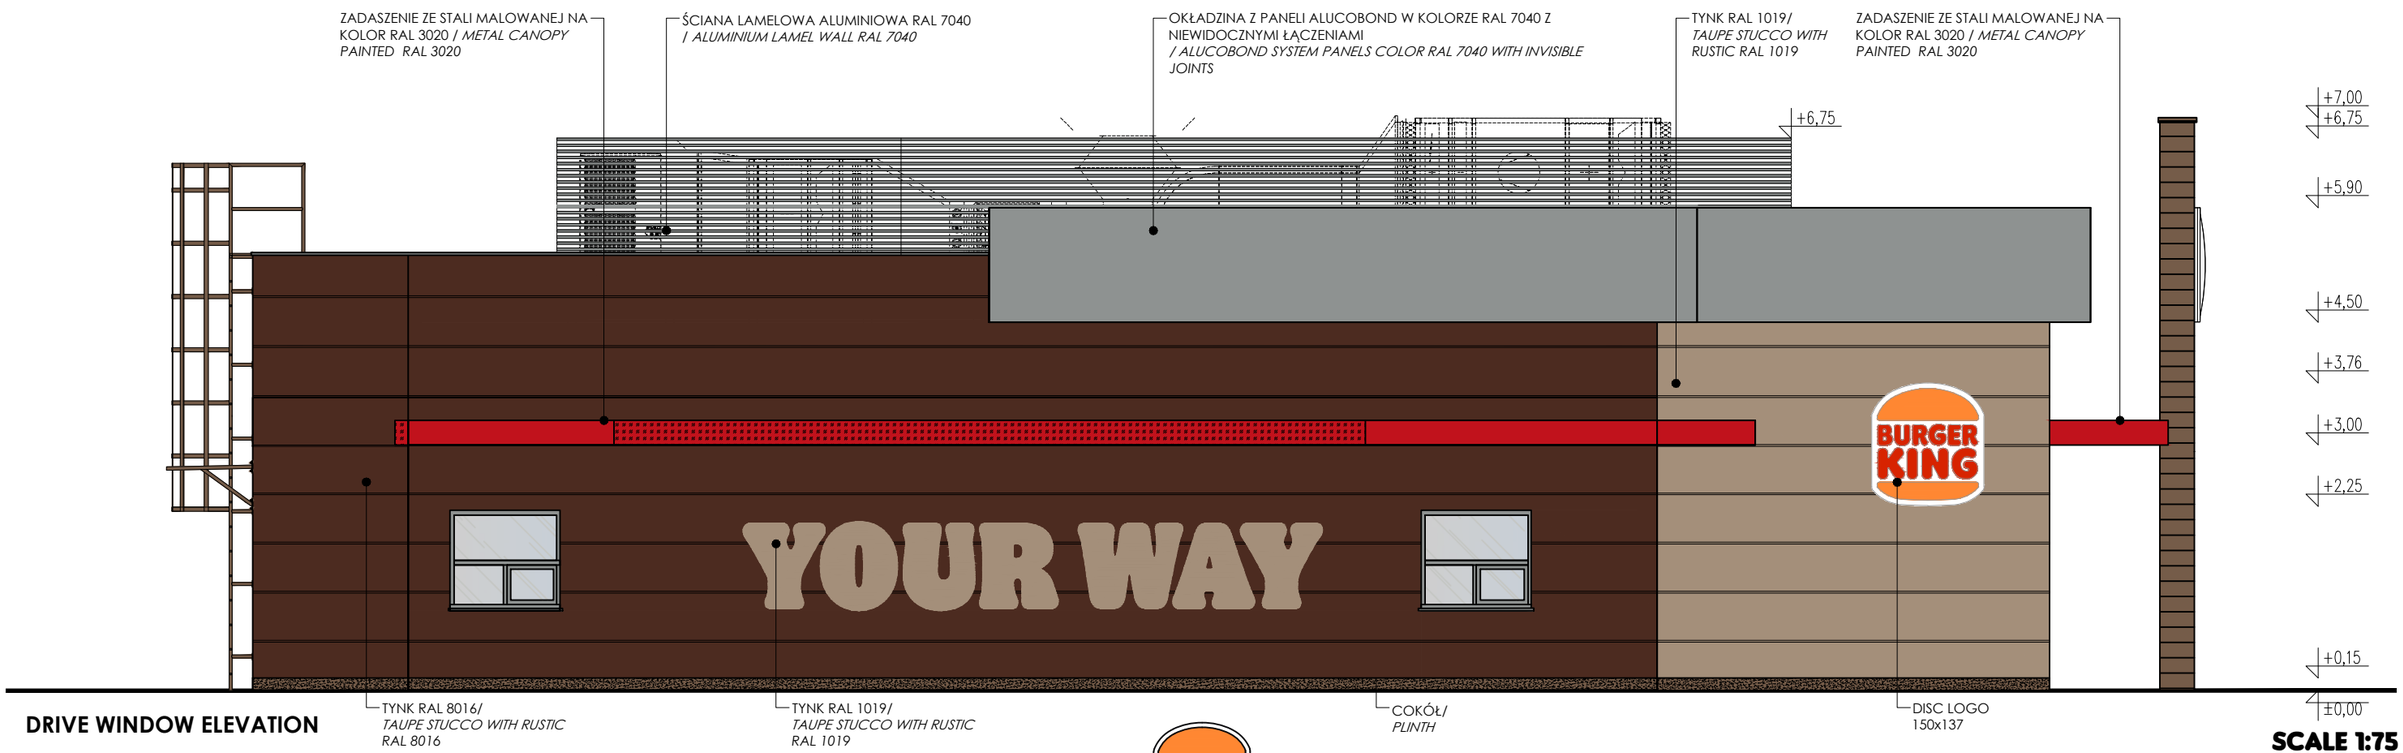

DRIVE WINDOW ELEVATION

SCALE 1:75

MAY | 2023