ELEWACJE 2/FACADE 2

TYPICAL BUILDING

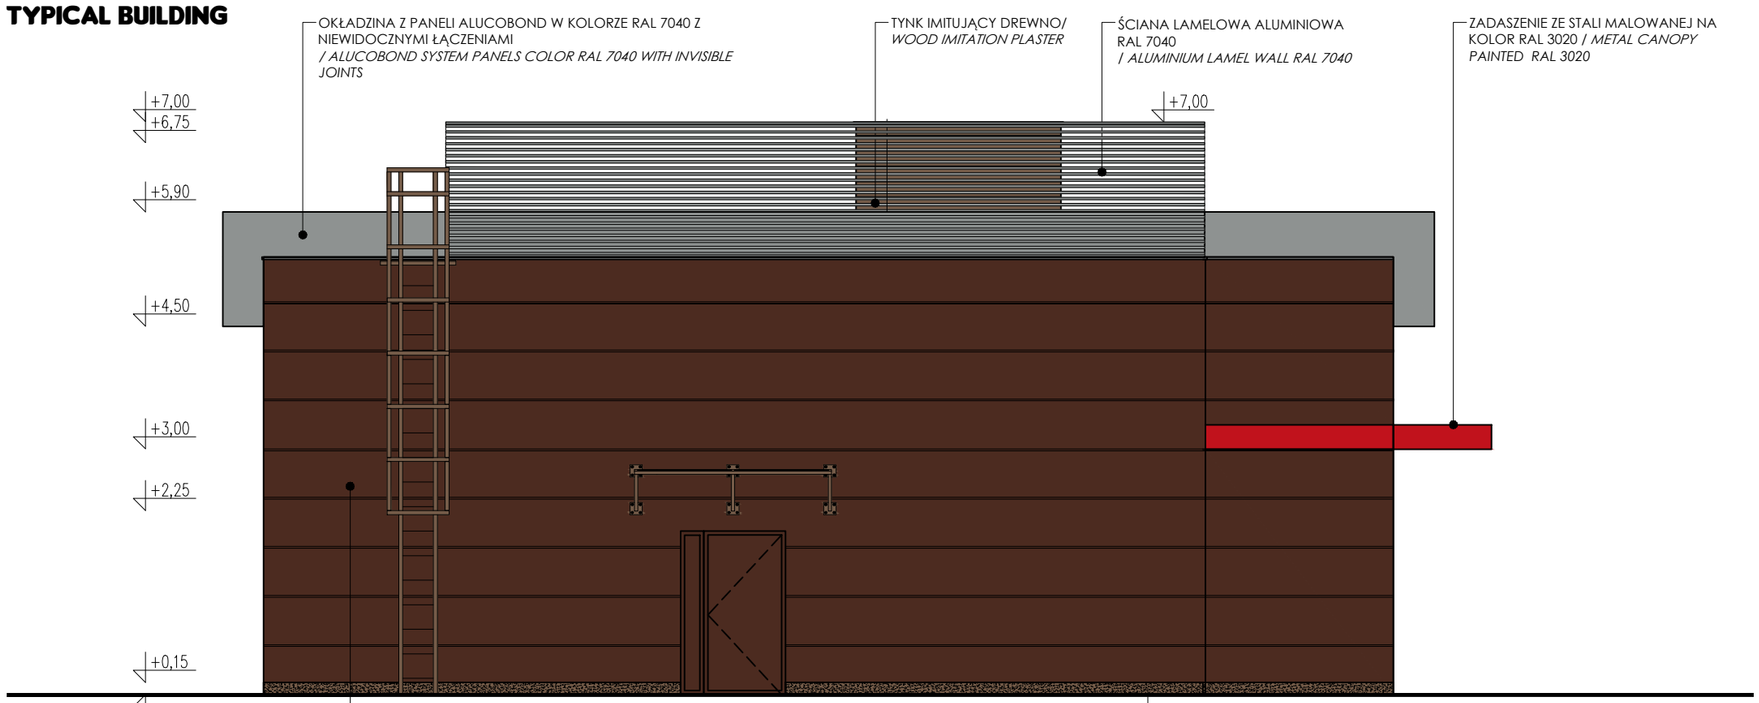

ELEVATION 4

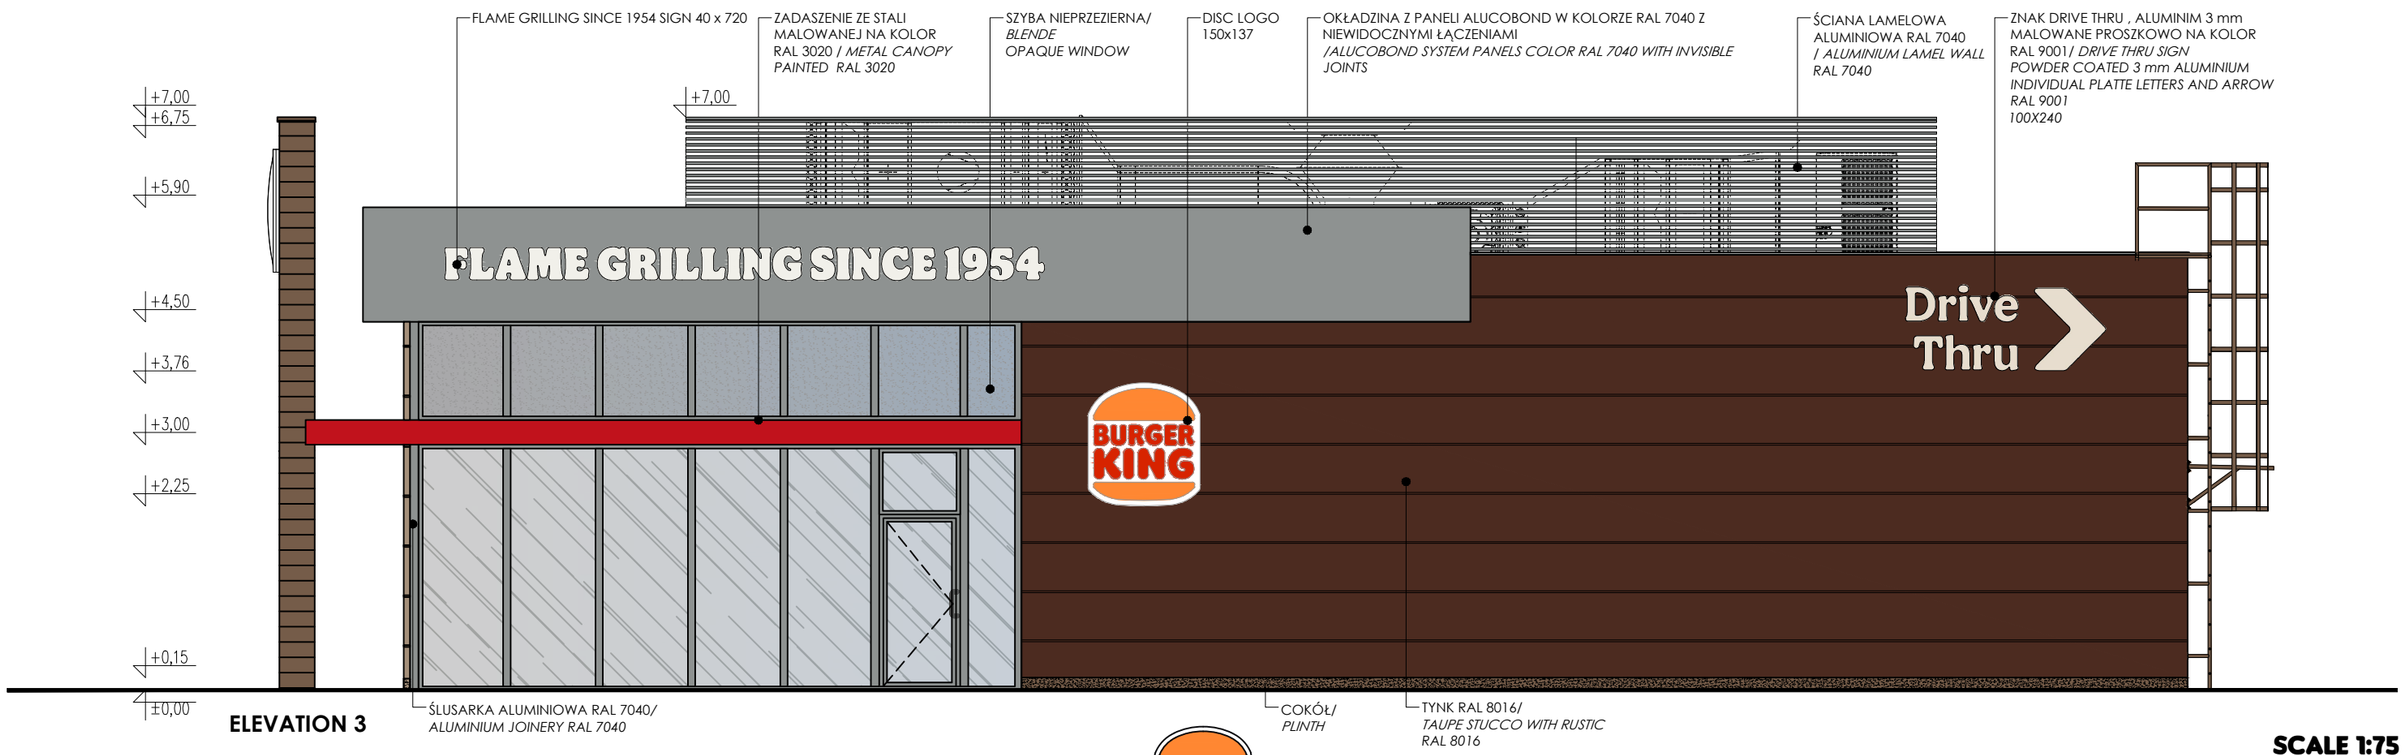

ELEVATION 3

DRIVE WINDOW ELEVATION 2

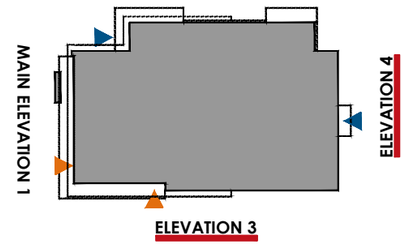

SCALE 1:75
JULY | 2023