WIDOKI SCIAN/WALL VIEWS

TYPICAL BUILDING

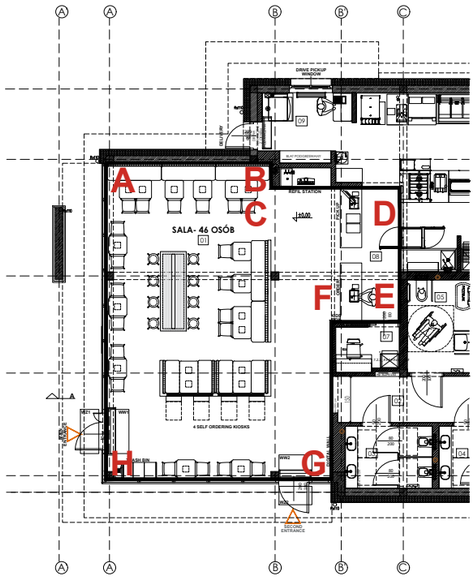

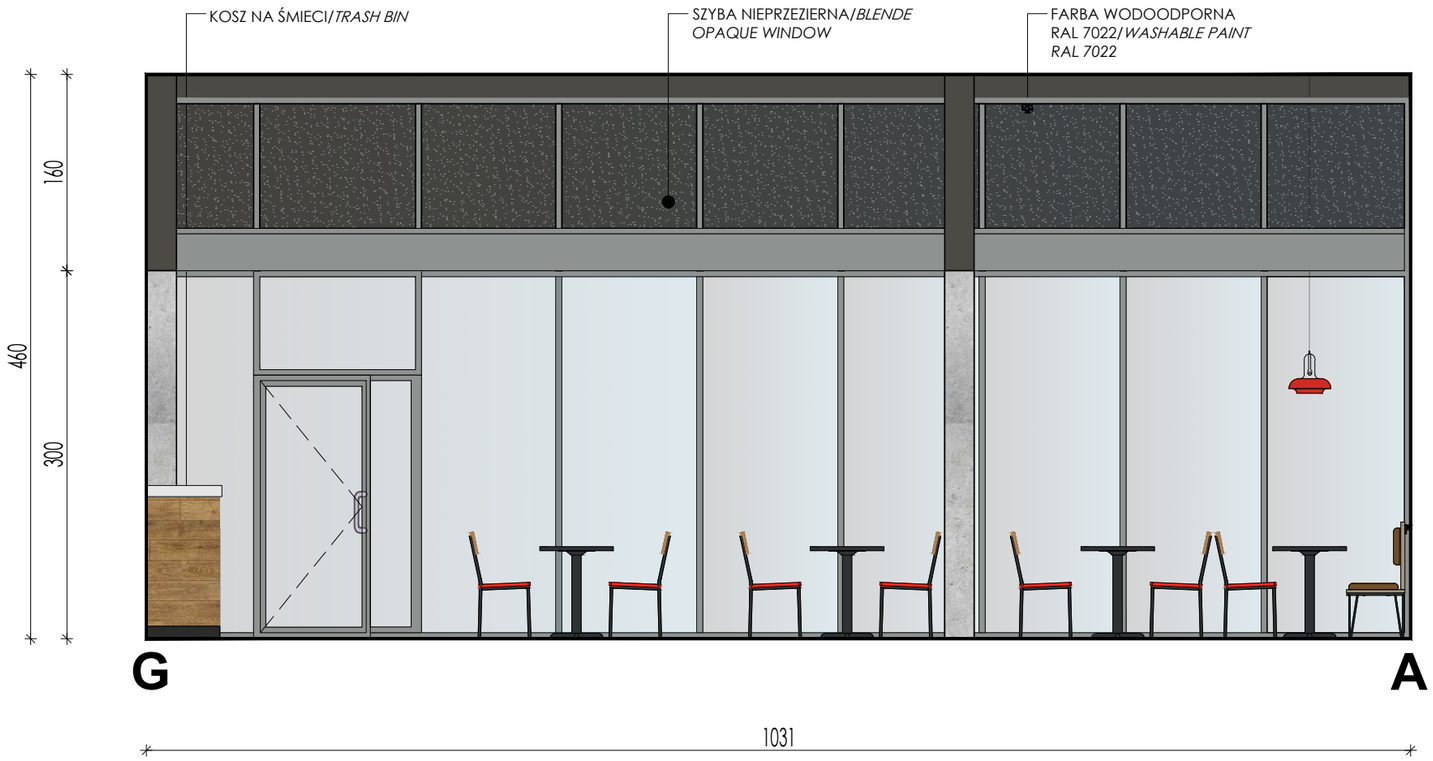

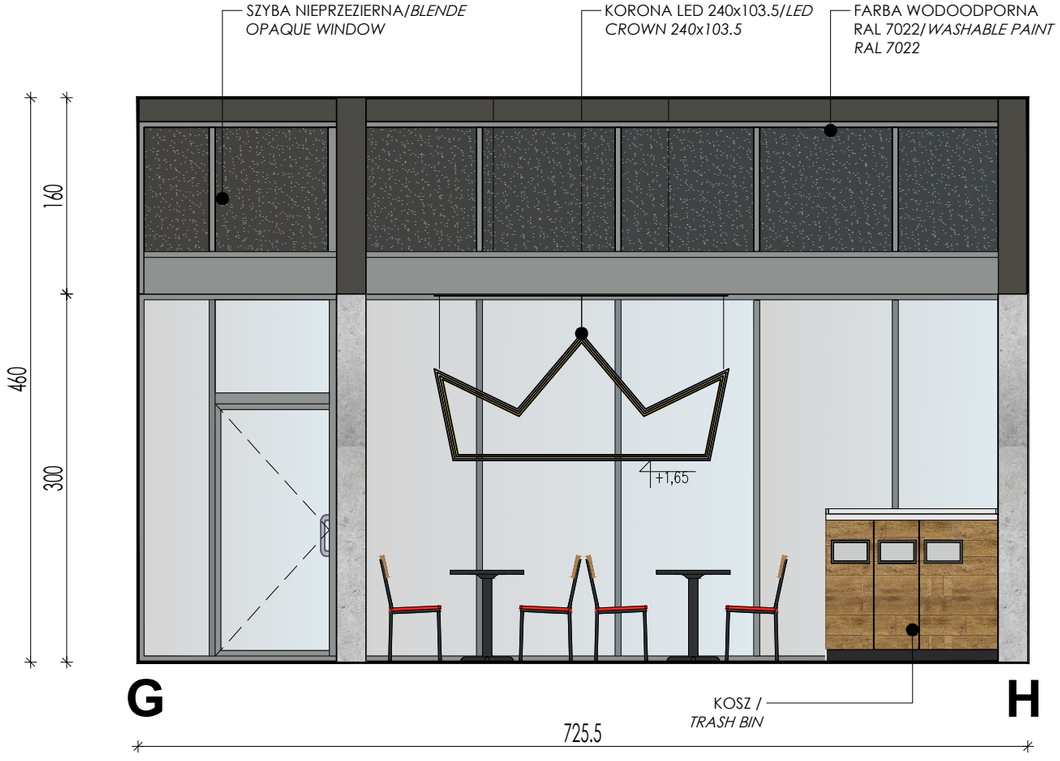

SCALE 1:50
JULY | 2023